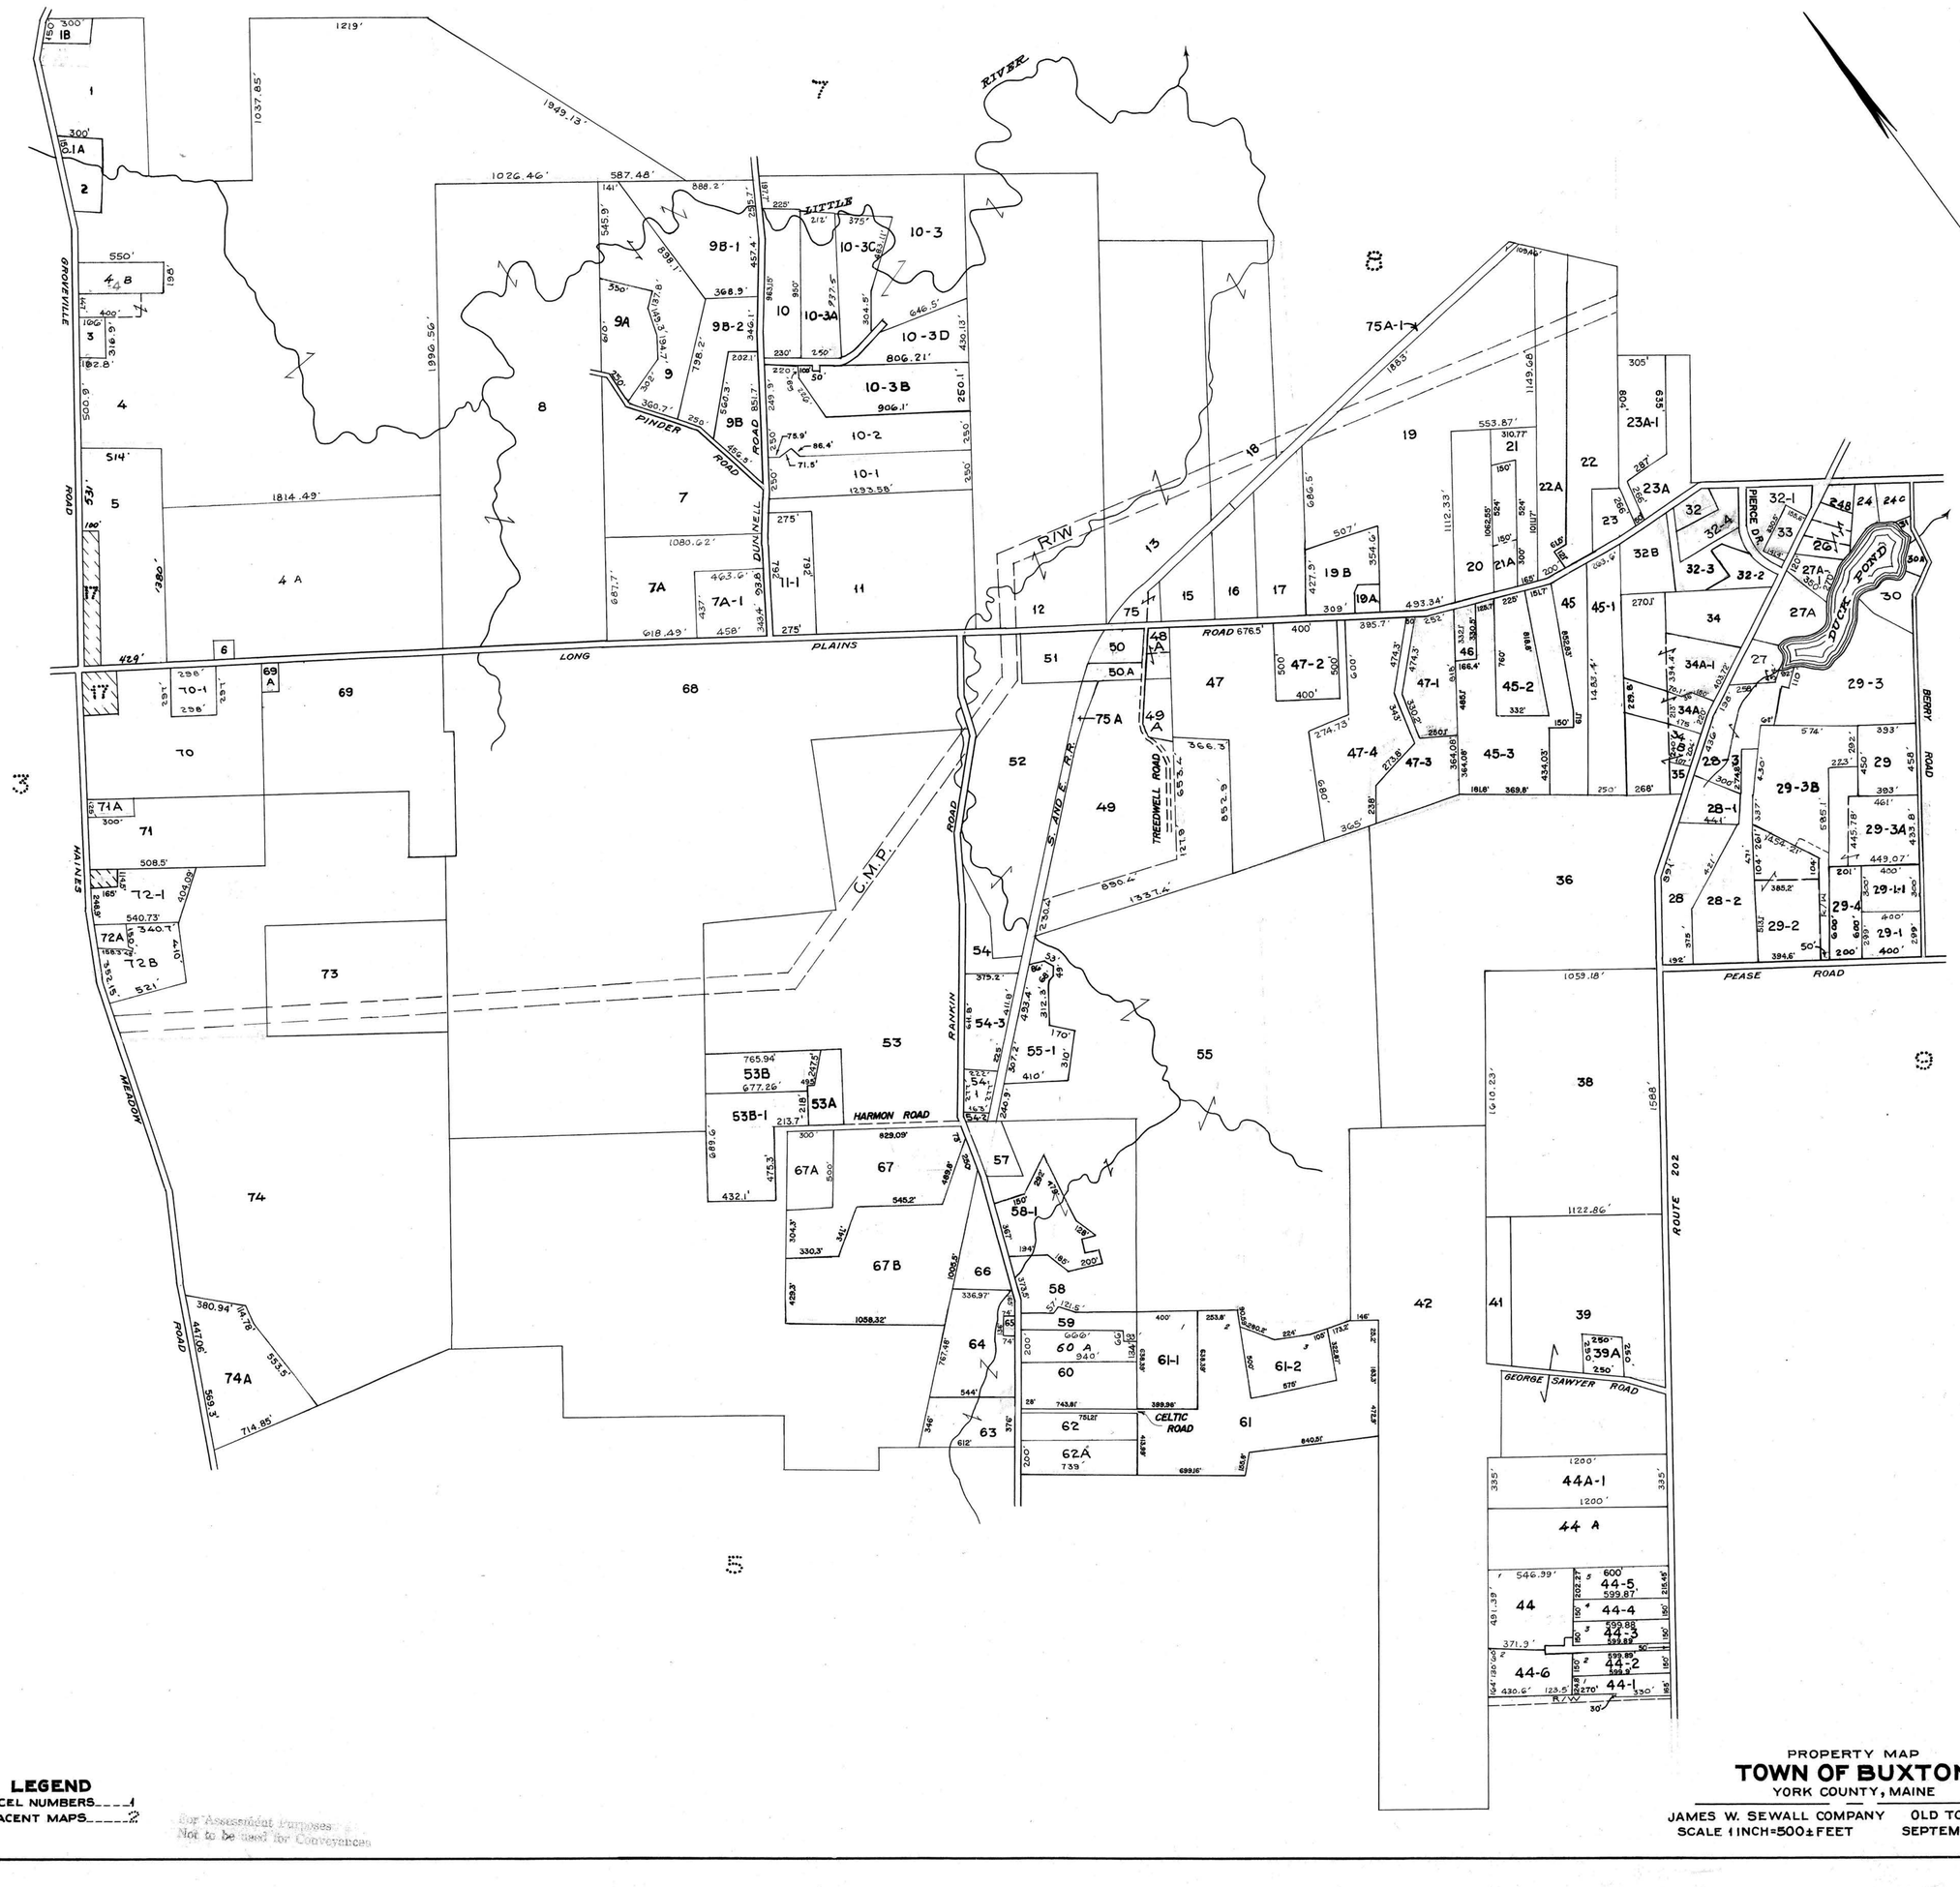

LEGEND
PARCEL NUMBERS____1
ADJACENT MAPS_____2
For Assessment Purposes
Not to be used for Conveyances
PROPERTY MAP
TOWN OF BUXTON
YORK COUNTY, MAINE
JAMES W. SEWALL COMPANY OLD TOWN, MAINE
SCALE 1 INCH=500± FEET SEPTEMBER 1953
6
GOODWILL ROAD
HAINES MEADOW ROAD
LONG PLAINS ROAD
PINDER ROAD
DUNNELL ROAD
RIVER
LITTLE
R/W
G.M.P.
ROAD
S. AND E. R.R.
TREEDWELL ROAD
RANKIN
HARMON ROAD
CELTIC ROAD
PIERCE DR.
DUCK POND
BERRY ROAD
PEASE ROAD
ROUTE 202
GEORGE SAWYER ROAD